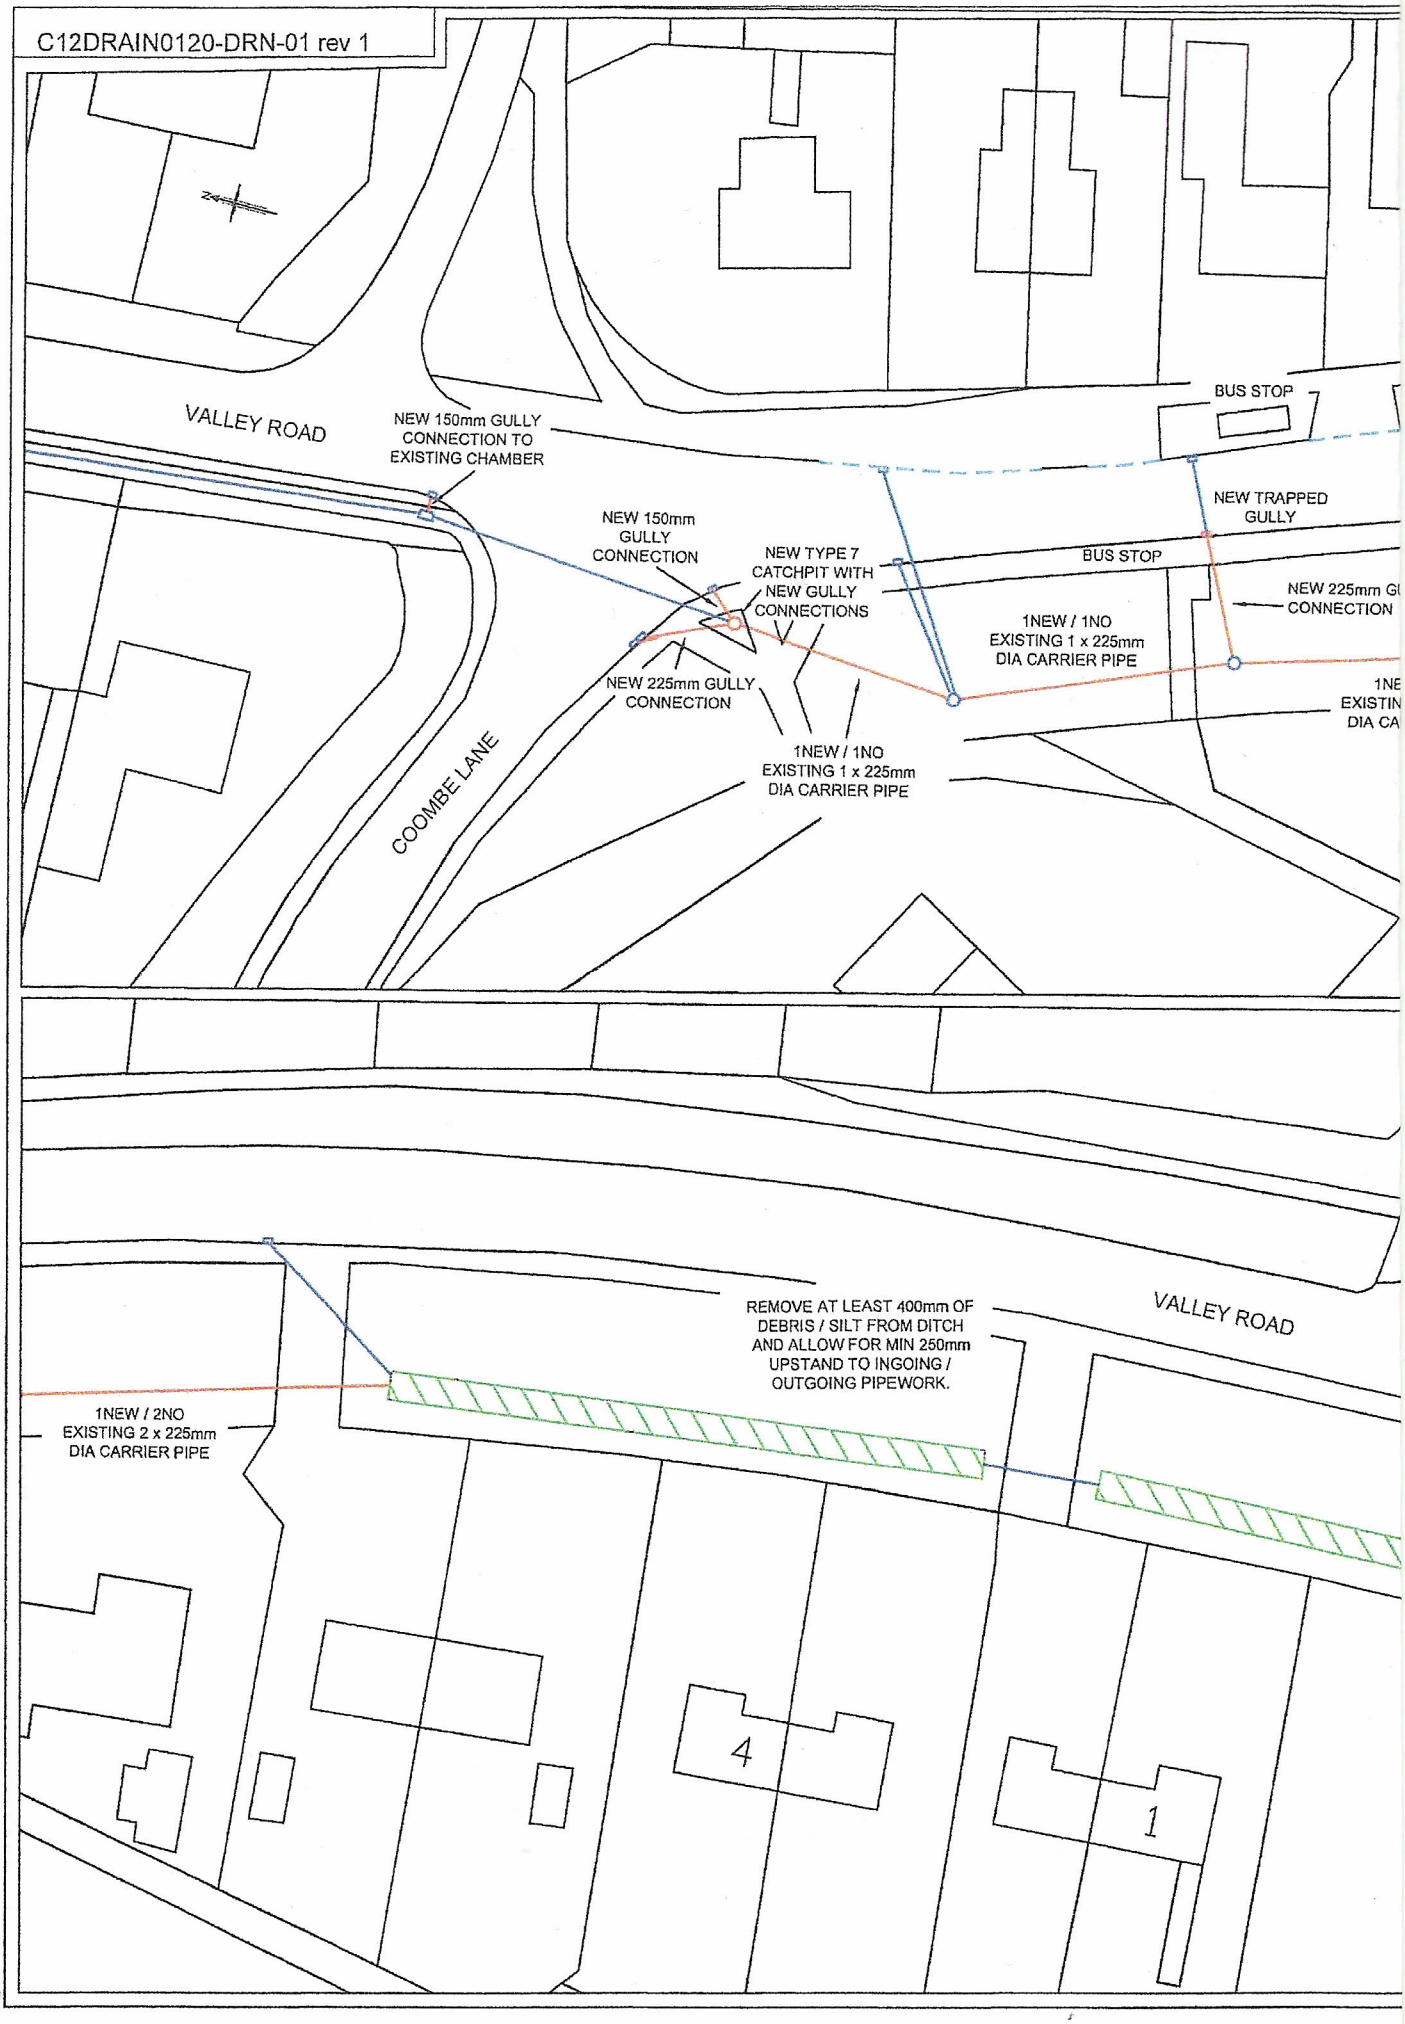


N:\TransportationShared\AREA SCHEMES DELIVERY\PROJECTS\Drainage schemes\01-Individual Drainage Jobs\# 2018-19 Complete\0120 Valley Road Hughenden\80 - Drawings\Working\C12DRAIN120-DRN-01 rev 1.dwg - 26/06/2018 16:14:54 - Layout1 - kjroberts